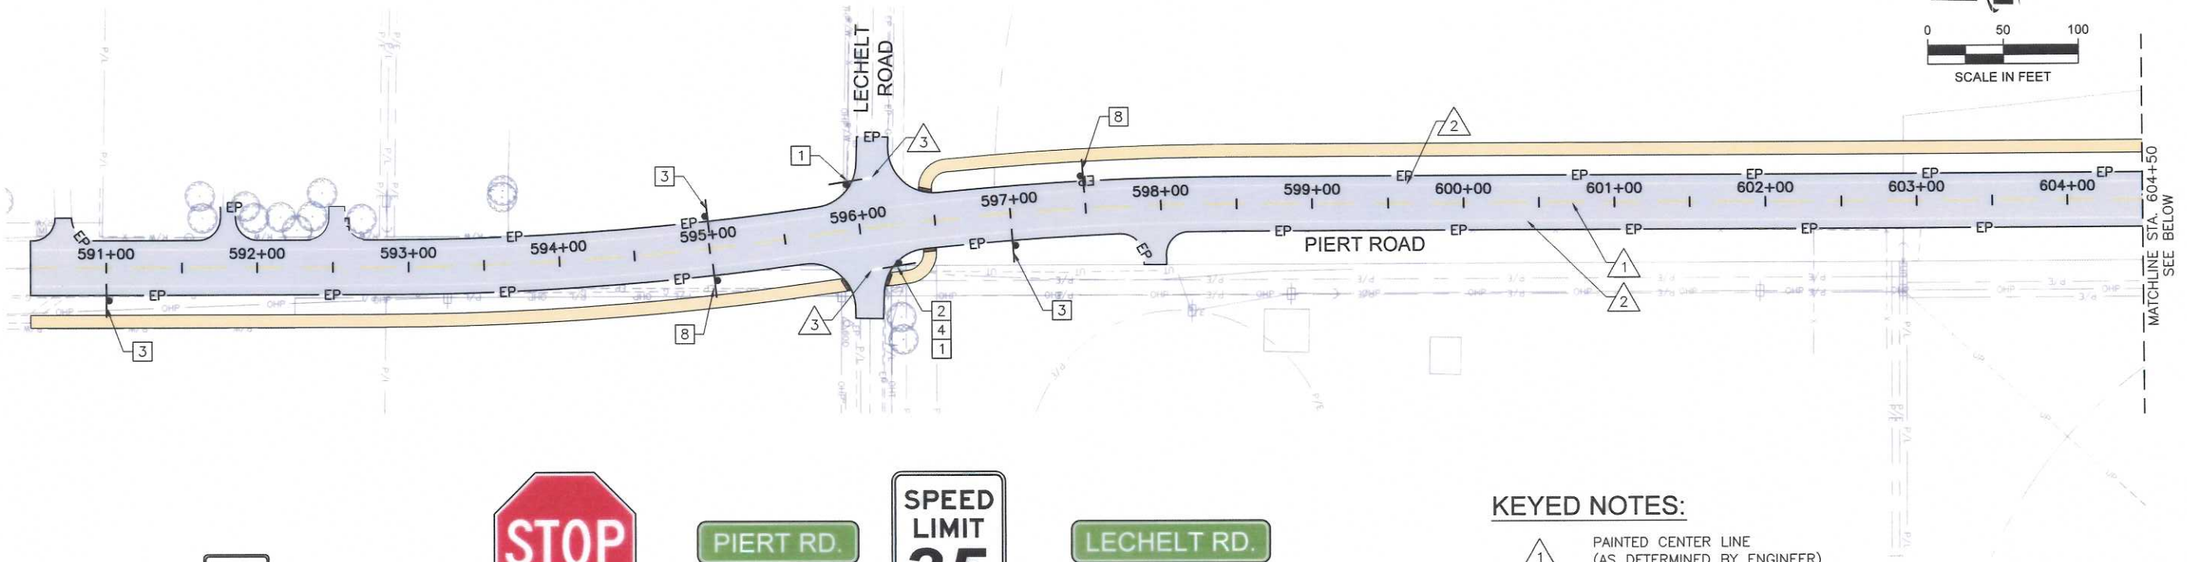

0 50 100
SCALE IN FEET

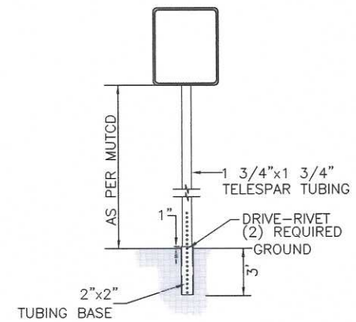

SIGN INSTALLATION DETAIL
N.T.S.

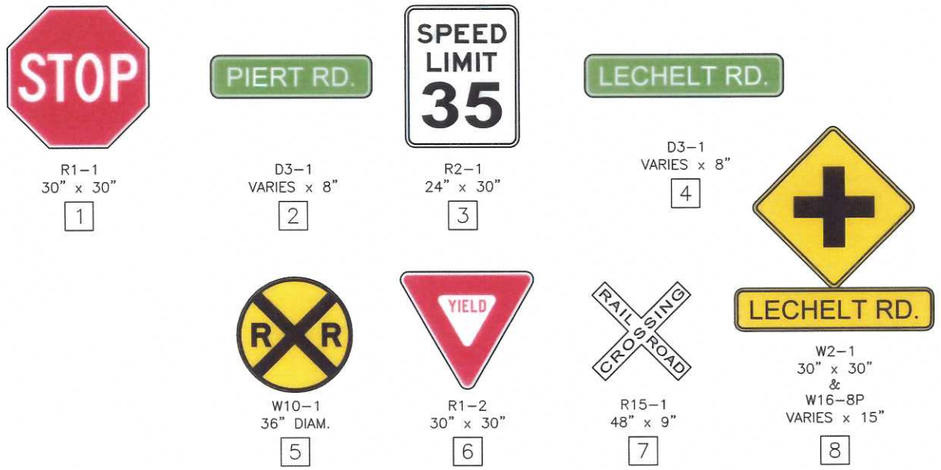

KEYED NOTES:

1. PAINTED CENTER LINE (AS DETERMINED BY ENGINEER)
2. PAINTED EDGE LINE
3. PLASTIC STOP LINE
4. PAINTED WIDE LANE LINE (SEE DETAIL ON C-213)

GENERAL NOTES:

1. ALL STRIPING AND SIGNING TO MEET CURRENT MUTCD REQUIREMENTS
2. PERMANENT SIGNING TO BE CONSTRUCTED BY OTHERS

LEGEND:

PLASTIC RAILROAD CROSSING SYMBOL

PLASTIC TRAFFIC ARROW TYPE 2SR

0 50 100
SCALE IN FEET

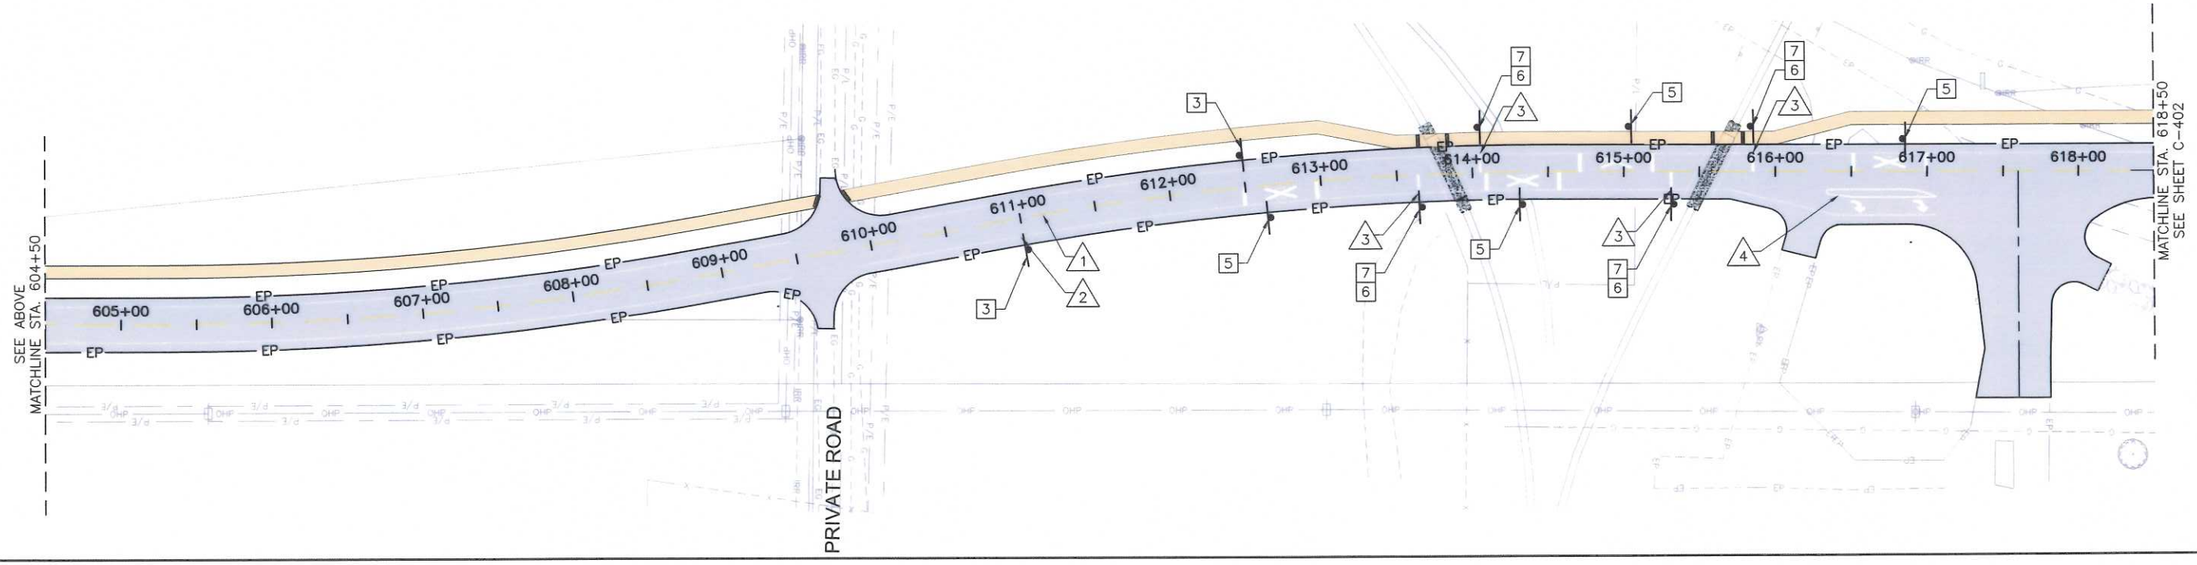

JUB
J-U-B ENGINEERS, INC.

J-U-B ENGINEERS, INC.
2810 W. Clearwater Ave.
Suite 201
Kennewick, WA 99336
Phone: 509.783.2144
Fax: 509.736.0790
www.jub.com

TRAVIS A. MARDEN
STATE OF WASHINGTON
20882
REGISTERED
PROFESSIONAL ENGINEER

REUSE OF DRAWINGS

NO.	DESCRIPTION	BY	APR.	DATE
	REVISION			

PIERT ROAD EXTENSION - CE 1619 CRP
BENTON COUNTY

SIGNING (BY OTHERS) AND STRIPING
STA 590+00 TO 618+50

FILE:	3004051_C401
JUB PROJ. # :	30-04-051
DRAWN BY:	STT
DESIGN BY:	TAM
CHECKED BY:	CSE

ONE INCH
AT FULL SIZE, IF NOT ONE INCH, SCALE ACCORDINGLY

LAST UPDATED: 3/29/2012

SHEET NUMBER:
C-401
33 OF 38

Plot Date:3/29/2012 9:28 AM Plotted By: Mary M. Gaiske
Date Created:6/20/2011 F:\PROJECTS\30-04-051 - PIERT ROAD EXTENSION-01 DESIGN\CAD\SHEET\3004051 C401.DWG

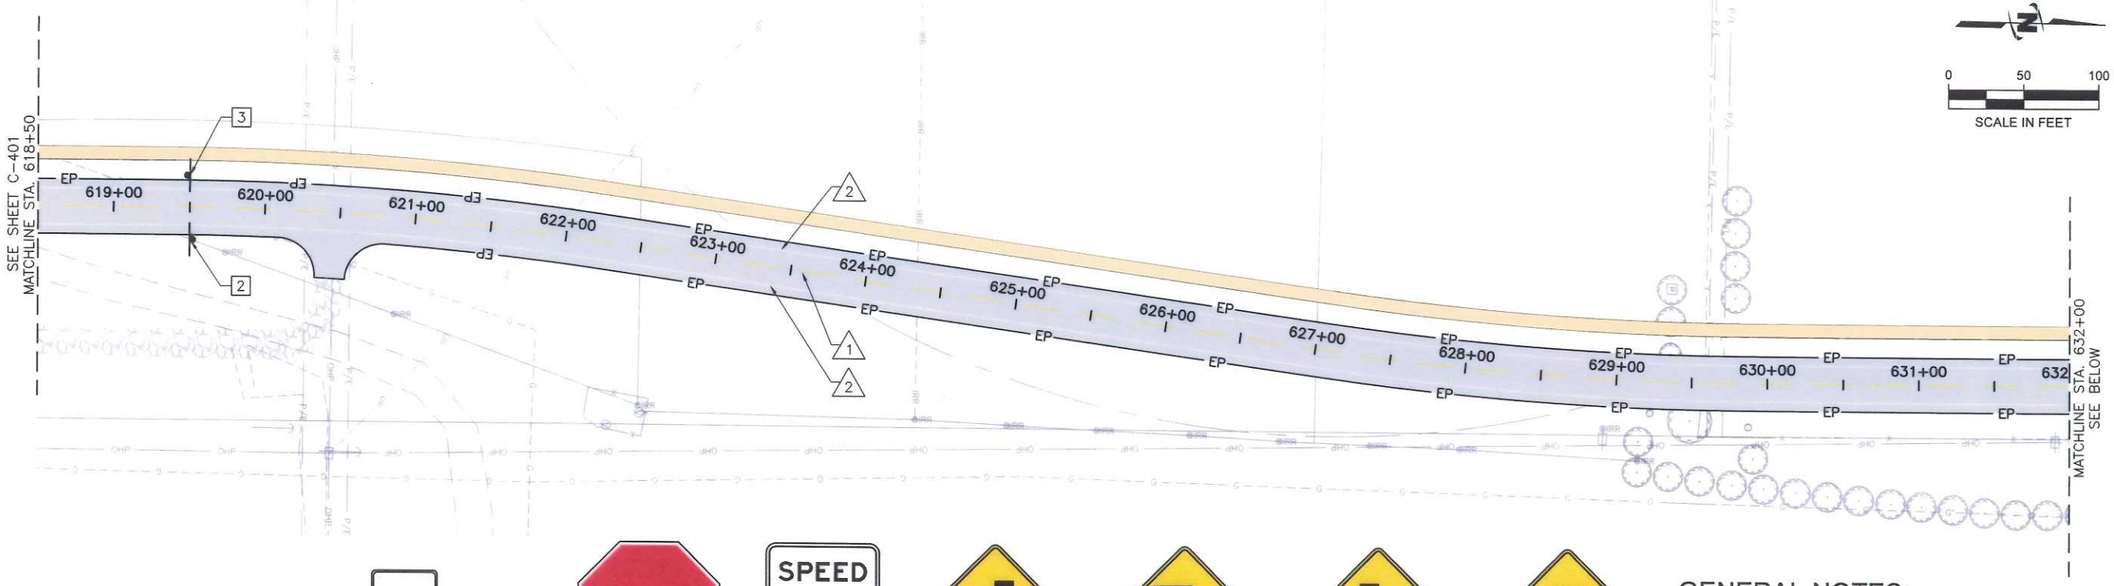

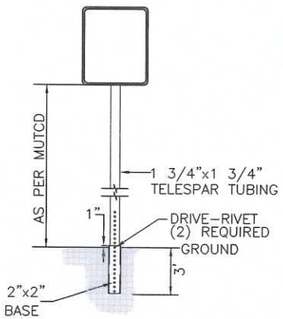

SIGN INSTALLATION DETAIL
N.T.S.

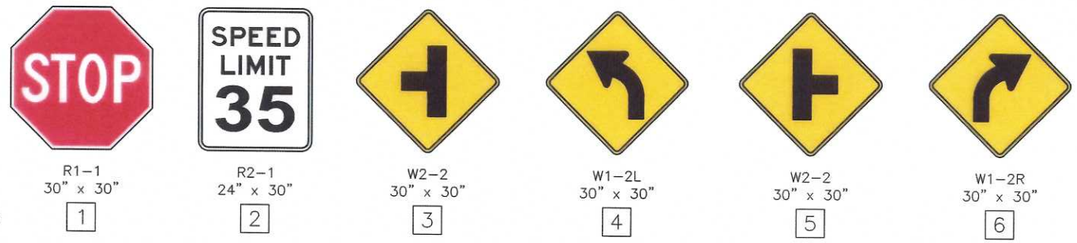

R1-1 30" x 30" 1	R2-1 24" x 30" 2	W2-2 30" x 30" 3	W1-2L 30" x 30" 4	W2-2 30" x 30" 5	W1-2R 30" x 30" 6

GENERAL NOTES:

1. ALL STRIPING AND SIGNING TO MEET CURRENT MUTCD REQUIREMENTS
2. PERMANENT SIGNING TO BE CONSTRUCTED BY OTHERS

CLOSURE AT COCHRAN ROAD AND UPRR TRACKS. SEE COCHRAN ROAD CLOSURE PLAN, SHEET C-106, FOR PERMANENT SIGN PLACEMENT.

KEYED NOTES:

1. PAINTED CENTER LINE (AS DETERMINED BY ENGINEER)
2. PAINTED EDGE LINE
3. PLASTIC STOP LINE

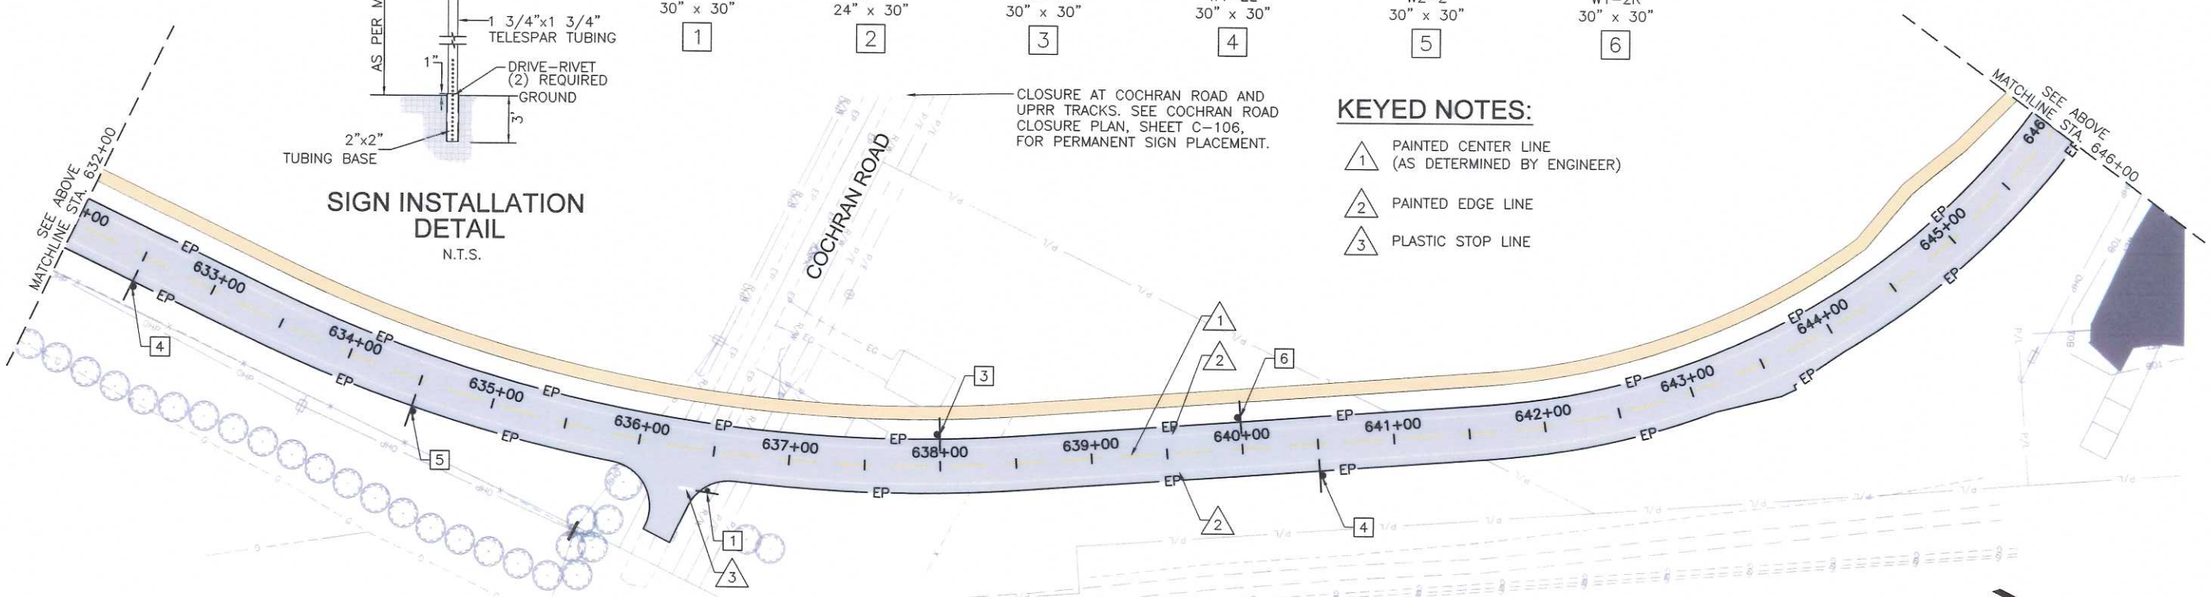

J-U-B ENGINEERS, INC.
2810 W. Clearwater Ave.
Suite 201
Kennewick, WA 99336
Phone: 509.783.2144
Fax: 509.736.0790
www.jub.com

TRAVIS A. MARDEN
STATE OF WASHINGTON
REGISTERED
PROFESSIONAL ENGINEER

REUSE OF DRAWINGS

NO.	DESCRIPTION	BY	APP'L	DATE
	REVISION			

PIERT ROAD EXTENSION - CE 1619 CRP
BENTON COUNTY

SIGNING (BY OTHERS) AND STRIPING
STA. 618+50 TO 646+00

FILE: 3004051_C402
JUB PROJ. #: 30-04-051
DRAWN BY: STT
DESIGN BY: TAM
CHECKED BY: CSE
ONE INCH
AT FULL SIZE, IF NOT ONE INCH, SCALE ACCORDINGLY
LAST UPDATED: 3/29/2012

SHEET NUMBER:
C-402
34 OF 38

Plot Date: 3/29/2012 9:16 AM Plotted By: Mary M. Ganska
Date Created: 6/21/2011 F:\PROJECTS\30-04-051 - PIERT ROAD EXTENSION\4-01 DESIGN\CAD\SHEET\3004051 C402.DWG

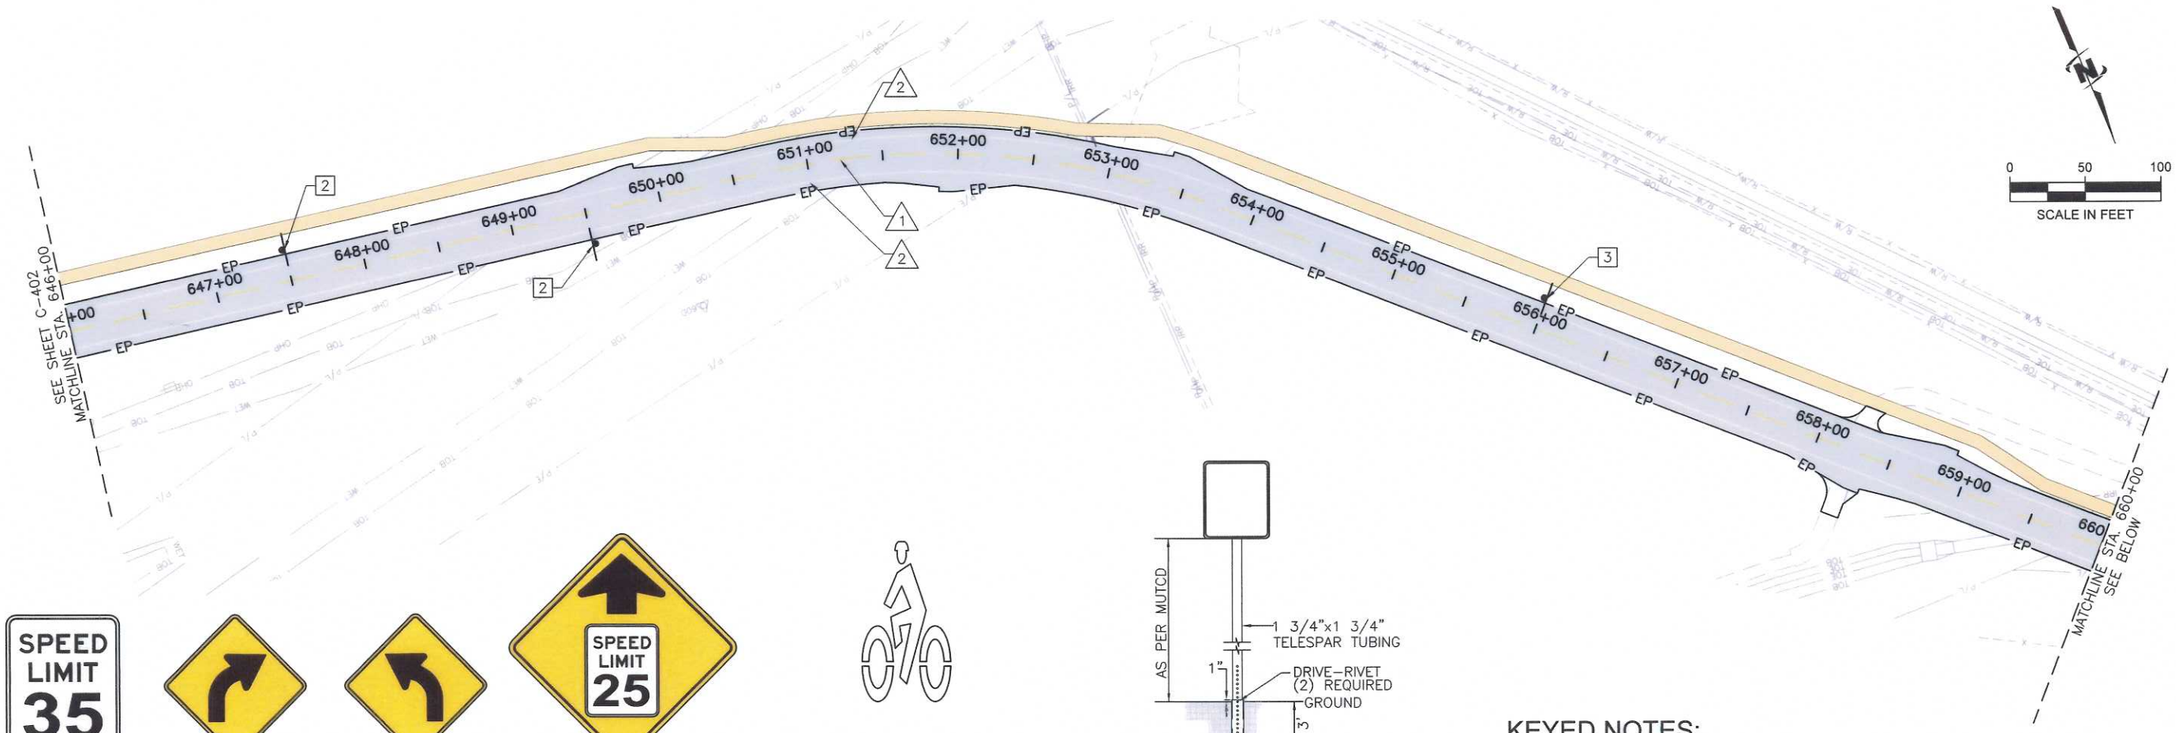

R2-1
24" x 30"
1

W1-2R
30" x 30"
2

W1-2L
30" x 30"
3

W3-5
30" x 30"
4

BIKE RIDER SYMBOL
PER STD. PLAN M-9.50-01
5
MARKING AREA
6.02 SQ.FT.

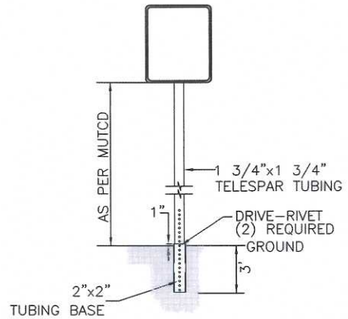

SIGN INSTALLATION DETAIL
N.T.S.

KEYED NOTES:

1. PAINTED CENTER LINE (AS DETERMINED BY ENGINEER)
2. PAINTED EDGE LINE

GENERAL NOTES:

1. ALL STRIPING AND SIGNING TO MEET CURRENT MUTCD REQUIREMENTS
2. PERMANENT SIGNING TO BE CONSTRUCTED BY OTHERS

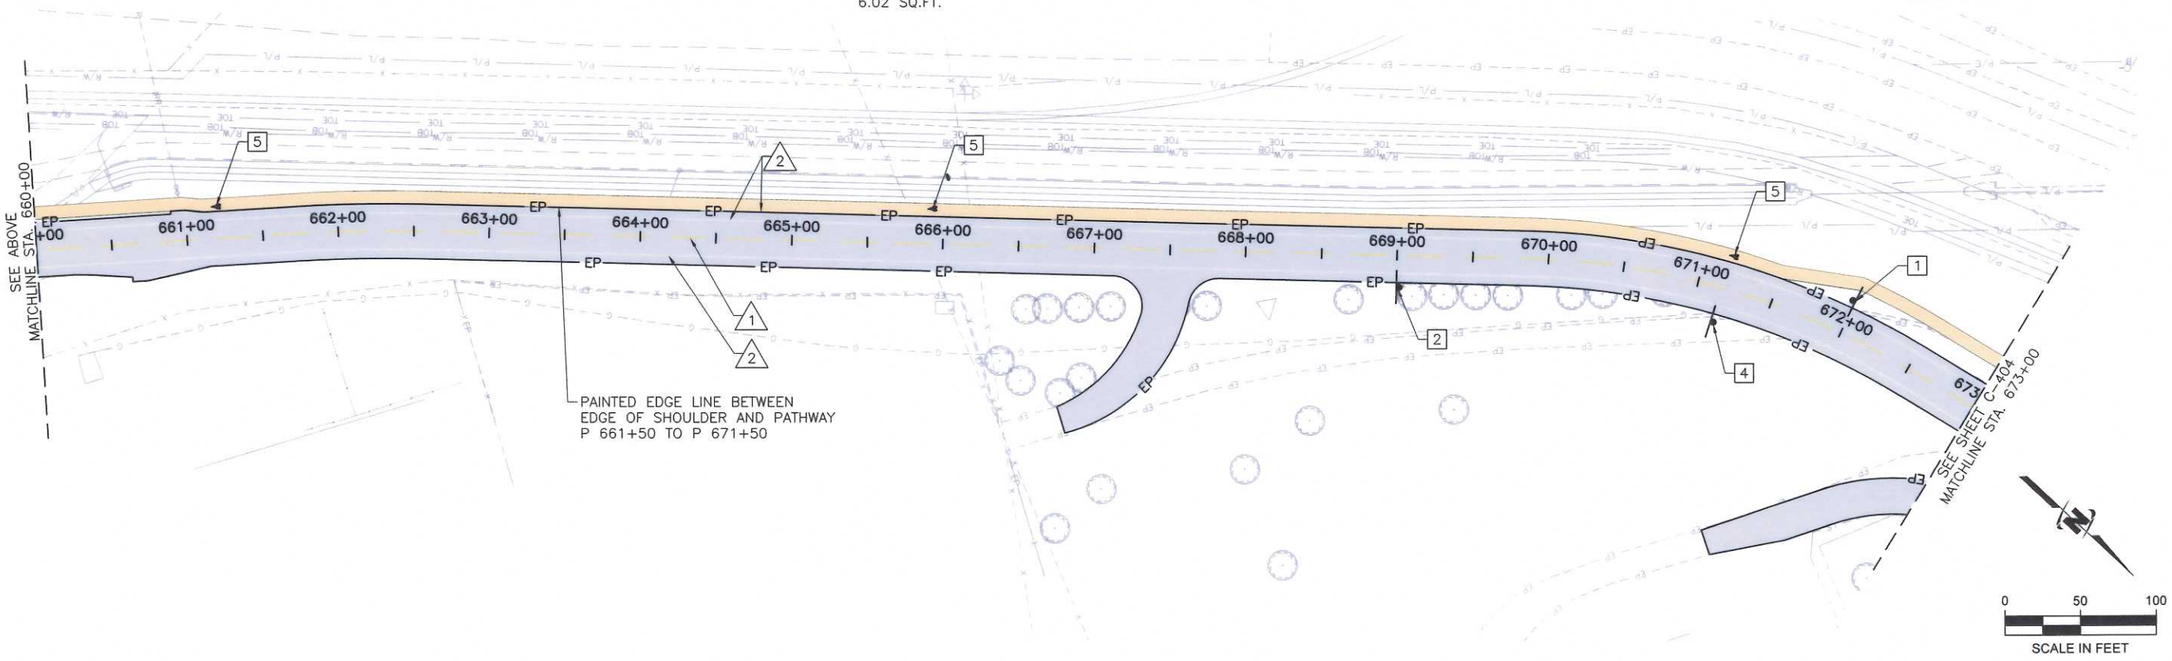

J-U-B ENGINEERS, INC.
2810 W. Clearwater Ave.
Suite 201
Kennewick, WA 99336
Phone: 509.783.2144
Fax: 509.736.0790
www.jub.com

TRAVIS A. MARDEN
STATE OF WASHINGTON
39882
REGISTERED
PROFESSIONAL ENGINEER
3/29

REUSE OF DRAWINGS
THIS DOCUMENT AND THE IDEAS AND DESIGNS INCORPORATED HEREIN, AS AN INSTRUMENT OF PROFESSIONAL SERVICE, IS THE PROPERTY OF J-U-B ENGINEERS, INC. AND SHALL NOT BE USED IN WHOLE OR IN PART FOR ANY OTHER PROJECT WITHOUT THE WRITTEN AUTHORIZATION OF J-U-B ENGINEERS, INC.

NO.	DESCRIPTION	REVISION	BY	APR.	DATE

PIERT ROAD EXTENSION - CE 1619 CRP
BENTON COUNTY

SIGNING (BY OTHERS) AND STRIPING
STA. 646+00 TO 673+00

FILE:	3004051_C403
JUB PROJ. # :	30-04-051
DRAWN BY:	STT
DESIGN BY:	TAM
CHECKED BY:	CSE

ONE INCH
AT FULL SIZE, IF NOT ONE INCH, SCALE ACCORDINGLY

LAST UPDATED: 3/24/2012

SHEET NUMBER:
C-403
35 OF 38

Plot Date: 3/26/2012 9:13 AM Plotted By: Mary M. Daniels
Date Created: 6/21/2011 F:\PROJECTS\30-04-051 - PIERT ROAD EXTENSION\-01 DESIGN\CAD\SHEET\3004051_C403.DWG

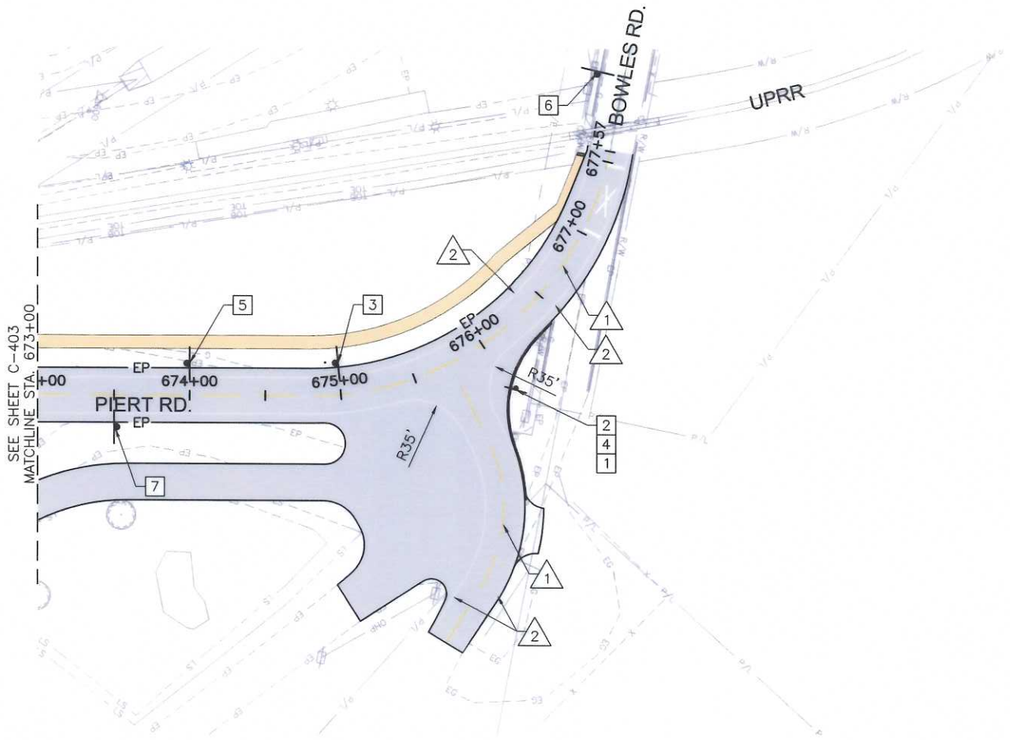

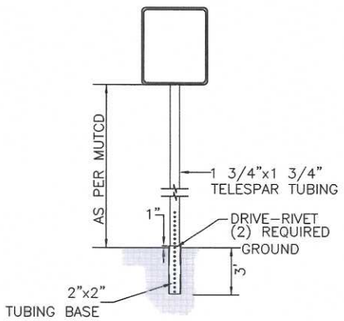

SIGN INSTALLATION DETAIL

N.T.S.

R1-1
30" x 30"
1

D3-1
VARIES x 8"
2

R2-1
24" x 30"
3

D3-1
VARIES x 8"
4

W1-2L
30" x 30"
5

W1-2R
30" x 30"
6

PLASTIC RAILROAD CROSSING SYMBOL

R2-1
24" x 30"
7

KEYED NOTES:

1. PAINTED CENTER LINE (AS DETERMINED BY ENGINEER)
2. PAINTED EDGE LINE

GENERAL NOTES:

1. ALL STRIPING AND SIGNING TO MEET CURRENT MUTCD REQUIREMENTS
2. PERMANENT SIGNING TO BE CONSTRUCTED BY OTHERS

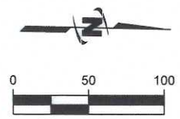

SCALE IN FEET

J-U-B ENGINEERS, INC.
2810 W. Clearwater Ave.
Suite 201
Kennewick, WA 99336
Phone: 509.783.2144
Fax: 509.736.0790
www.jub.com

TRAVIS A. MARDEN
STATE OF WASHINGTON
39982
REGISTERED
PROFESSIONAL ENGINEER

REUSE OF DRAWINGS

NO.	DESCRIPTION	REVISION	BY	APPR	DATE

PIERT ROAD EXTENSION - CE 1619 CRP
BENTON COUNTY

SIGNING (BY OTHERS) AND STRIPING
STA. 673+00 TO 677+57

FILE : 3004051_C404
JUB PROJ. # : 30-04-051
DRAWN BY: STT
DESIGN BY: TAM
CHECKED BY: CSE
ONE INCH
AT FULL SIZE, IF NOT ONE INCH, SCALE ACCORDINGLY
LAST UPDATED: 3/29/2012

SHEET NUMBER:
C-404
36 OF 38

Plot Date:3/29/2012 9:10 AM Plotted By: Mary M. Ganske
Date Created:6/21/2011 F:\PROJECT\30-04-051 - PIERT ROAD EXTENSION\-01 DESIGN\CAD\SHEET\3004051_C404.DWG