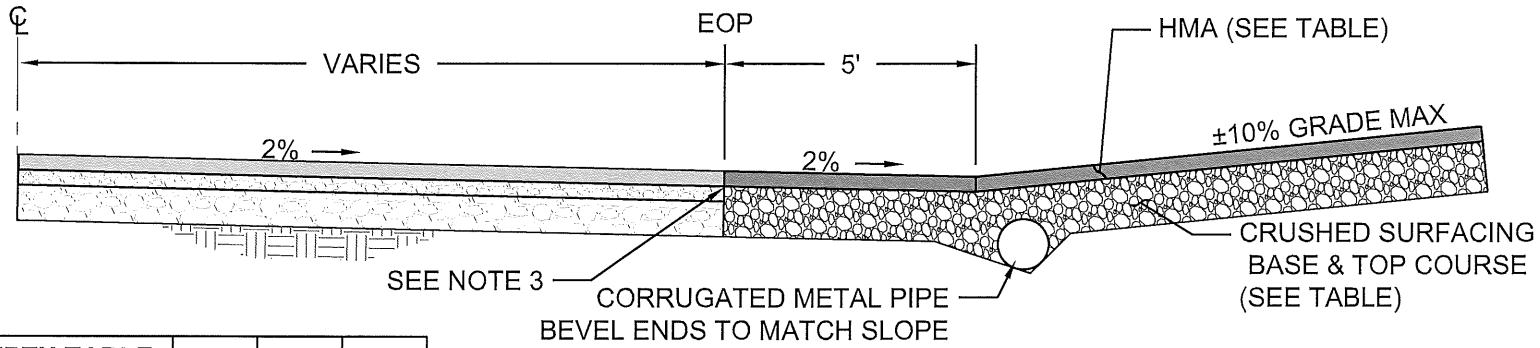

SURFACING DEPTH TABLE	CSBC	CSTC	HMA
RURAL	0.7'	0.3'	0.3'
URBAN LOCAL ACCESS	-	0.5'	0.2'

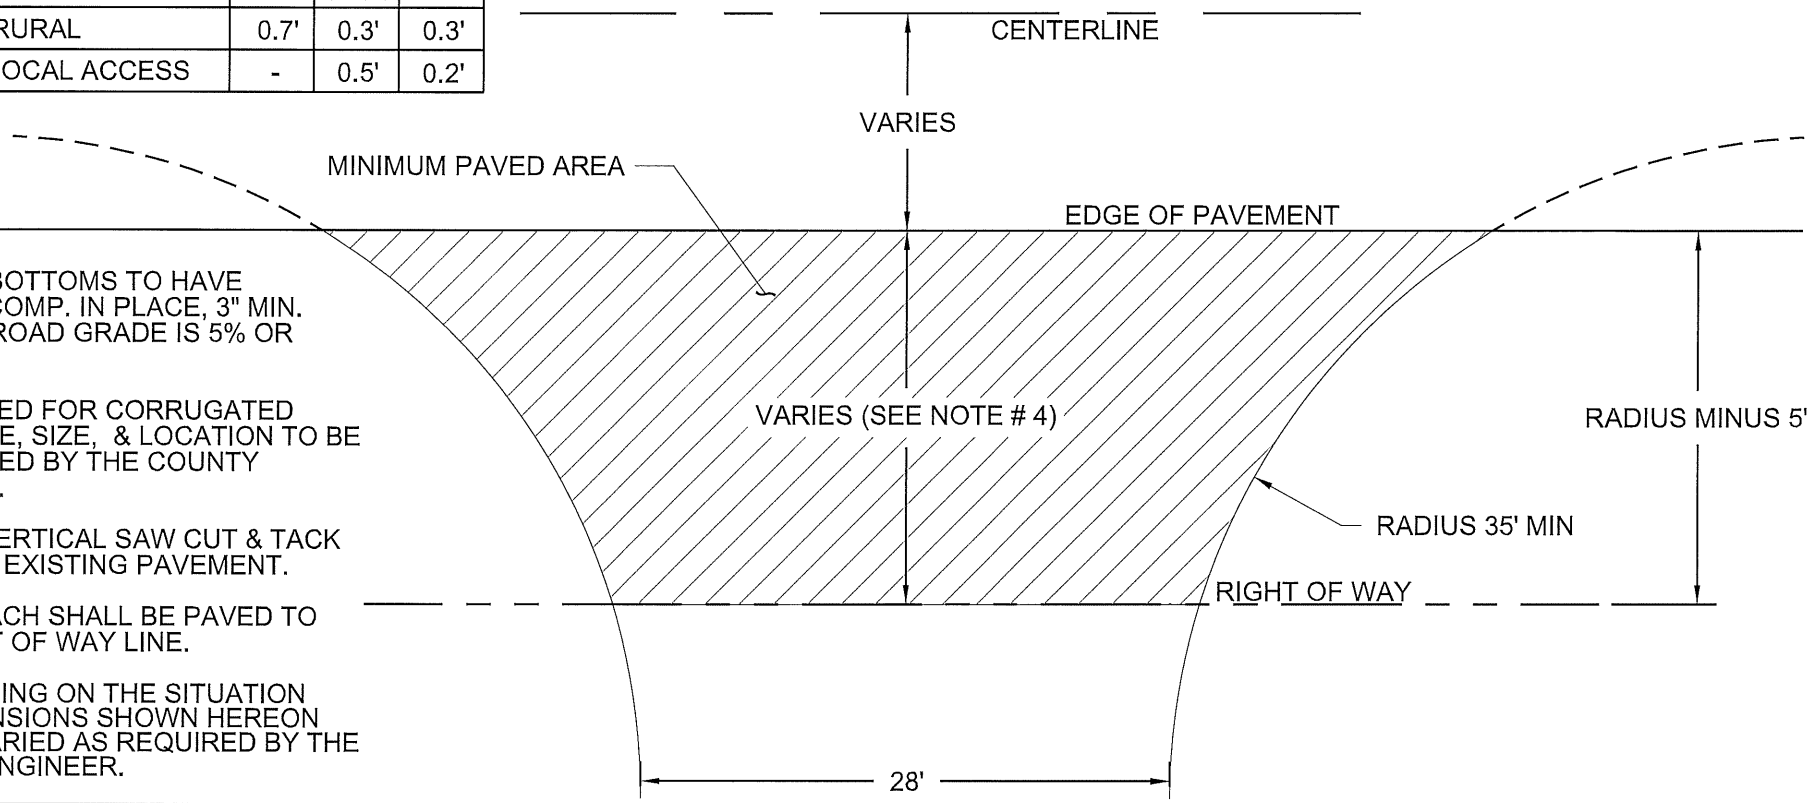

NOTES:

1) DITCH BOTTOMS TO HAVE BALLAST COMP. IN PLACE, 3" MIN. DEPTH IF ROAD GRADE IS 5% OR STEEPER.

2) THE NEED FOR CORRUGATED METAL PIPE, SIZE, & LOCATION TO BE DETERMINED BY THE COUNTY ENGINEER.

3) NEAT VERTICAL SAW CUT & TACK EDGES OF EXISTING PAVEMENT.

4) APPROACH SHALL BE PAVED TO THE RIGHT OF WAY LINE.

5) DEPENDING ON THE SITUATION THE DIMENSIONS SHOWN HEREON MAY BE VARIED AS REQUIRED BY THE COUNTY ENGINEER.

BENTON COUNTY
ROAD DEPARTMENT

PRIVATE ROAD APPROACH

APPROVED BY:

COUNTY ENGINEER

8-18-2015
DATE

STANDARD PLAN

R-4

SHEET 1 OF 1